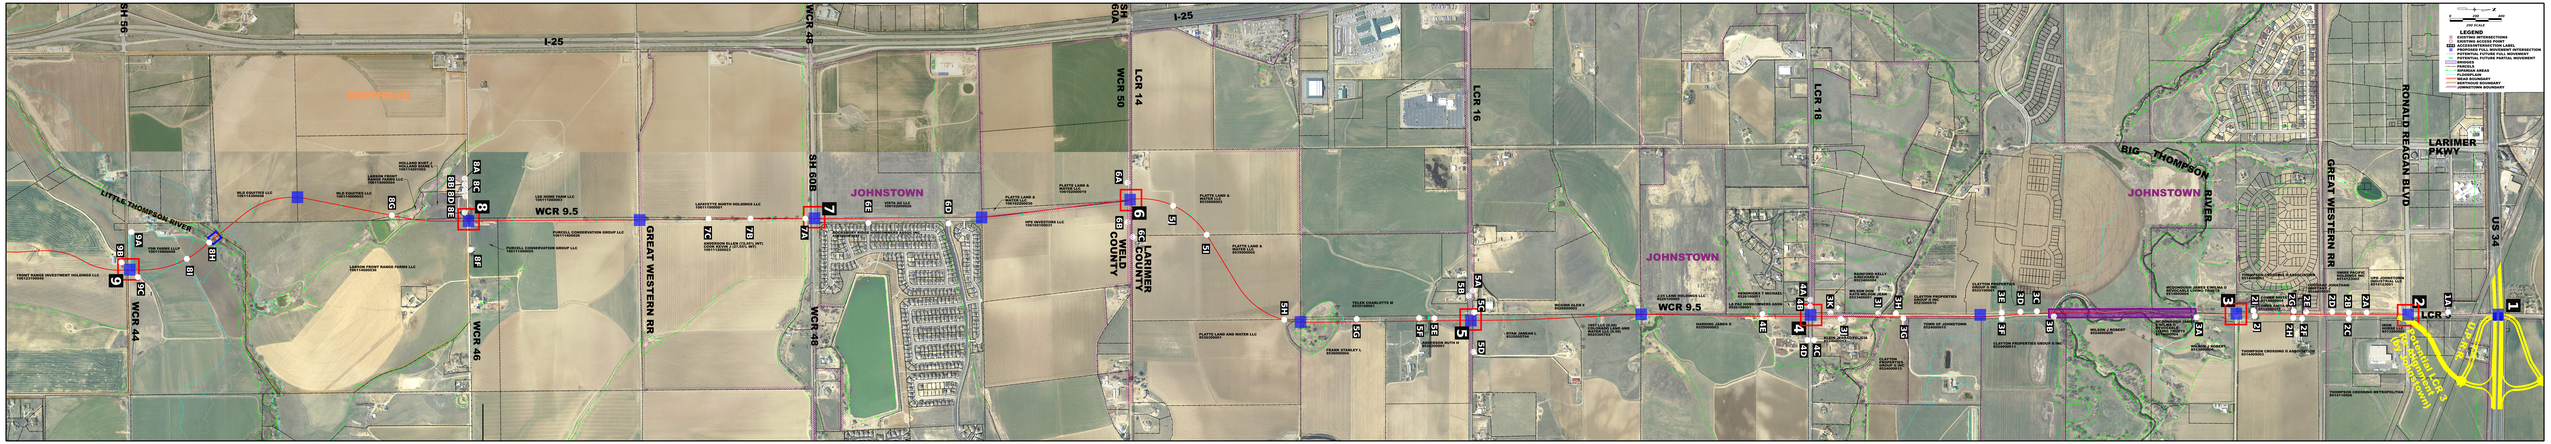
LEGEND
EXISTING INTERSECTIONS
EXISTING ACCESS POINT
PROPOSED FULL MOVEMENT INTERSECTION
PROPOSED FULL MOVEMENT ACCESS
POTENTIAL FUTURE FULL MOVEMENT
POTENTIAL FUTURE PARTIAL MOVEMENT
RAILROAD
RIVERS
RIPARIAN AREAS
WELD COUNTY
MEAD BOUNDARY
BERTHOUD BOUNDARY
JOHNSTOWN BOUNDARY
I-25
SH 56
WCR 48
SH 60A
SH 60B
WCR 50
LCR 14
LCR 16
LCR 18
WCR 9.5
WCR 44
WCR 46
GREAT WESTERN RR
LITTLE THOMPSON RIVER
BIG THOMPSON RIVER
JOHNSTOWN
BERTHOUD
WELD COUNTY
LARIMER COUNTY
GREAT WESTERN RR
RONALD REAGAN BLVD
LARIMER PKWY
US 34
LCR 9
(FUTURE JOHNSTOWN PKWY)
1
2
3
4
5
6
7
8
9

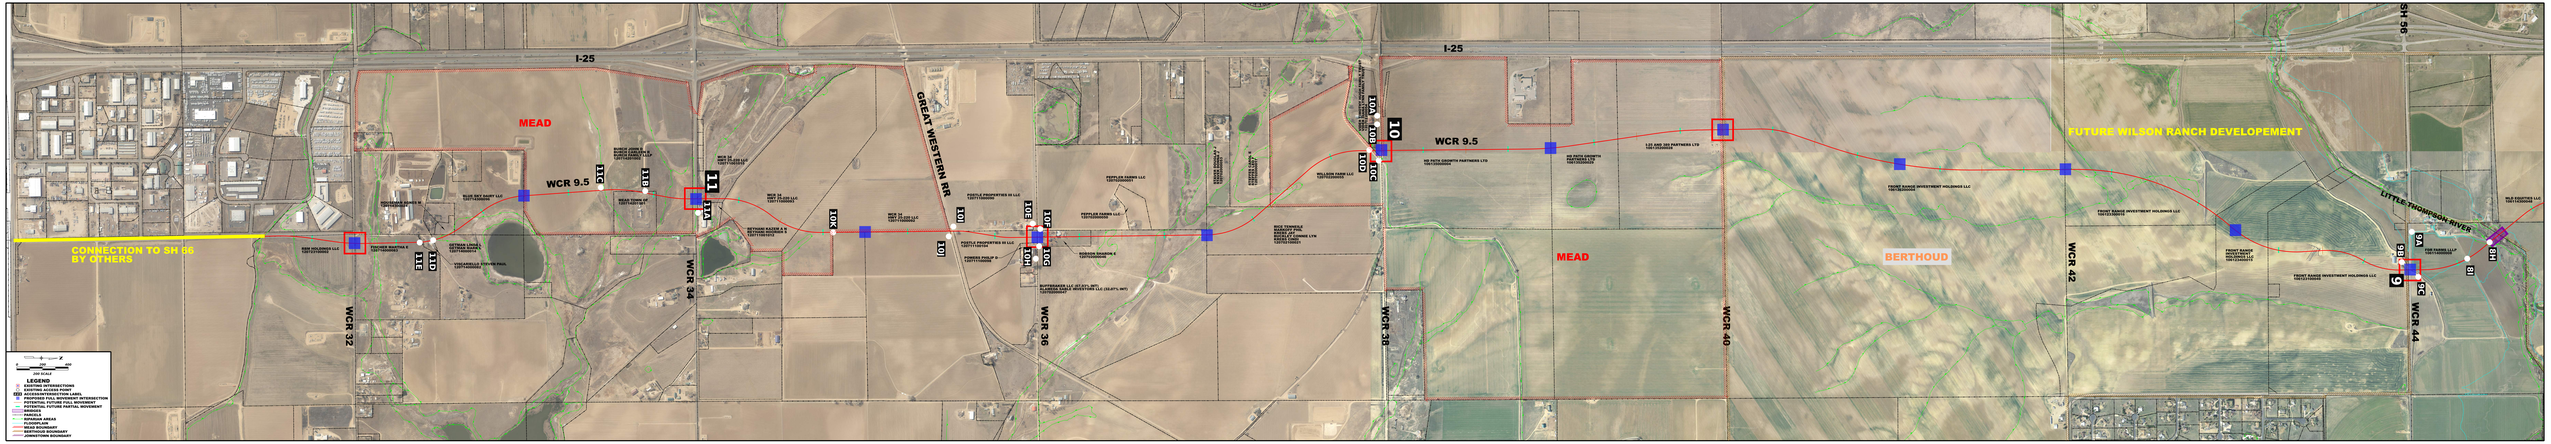
LEGEND
EXISTING INTERSECTIONS
EXISTING ACCESS POINT
PROPOSED FULL MOVEMENT INTERSECTION
PROPOSED FULL MOVEMENT ACCESS
POTENTIAL FUTURE FULL MOVEMENT
POTENTIAL FUTURE PARTIAL MOVEMENT
RAILROAD
RIVERS
RIPARIAN AREAS
WELD COUNTY
MEAD BOUNDARY
BERTHOUD BOUNDARY
JOHNSTOWN BOUNDARY
I-25
SH 56
WCR 9.5
WCR 32
WCR 34
WCR 36
WCR 38
WCR 40
WCR 42
WCR 44
GREAT WESTERN RR
LITTLE THOMPSON RIVER
MEAD
BERTHOUD
FUTURE WILSON RANCH DEVELOPEMENT
CONNECTION TO SH 56 BY OTHERS
9
10
11